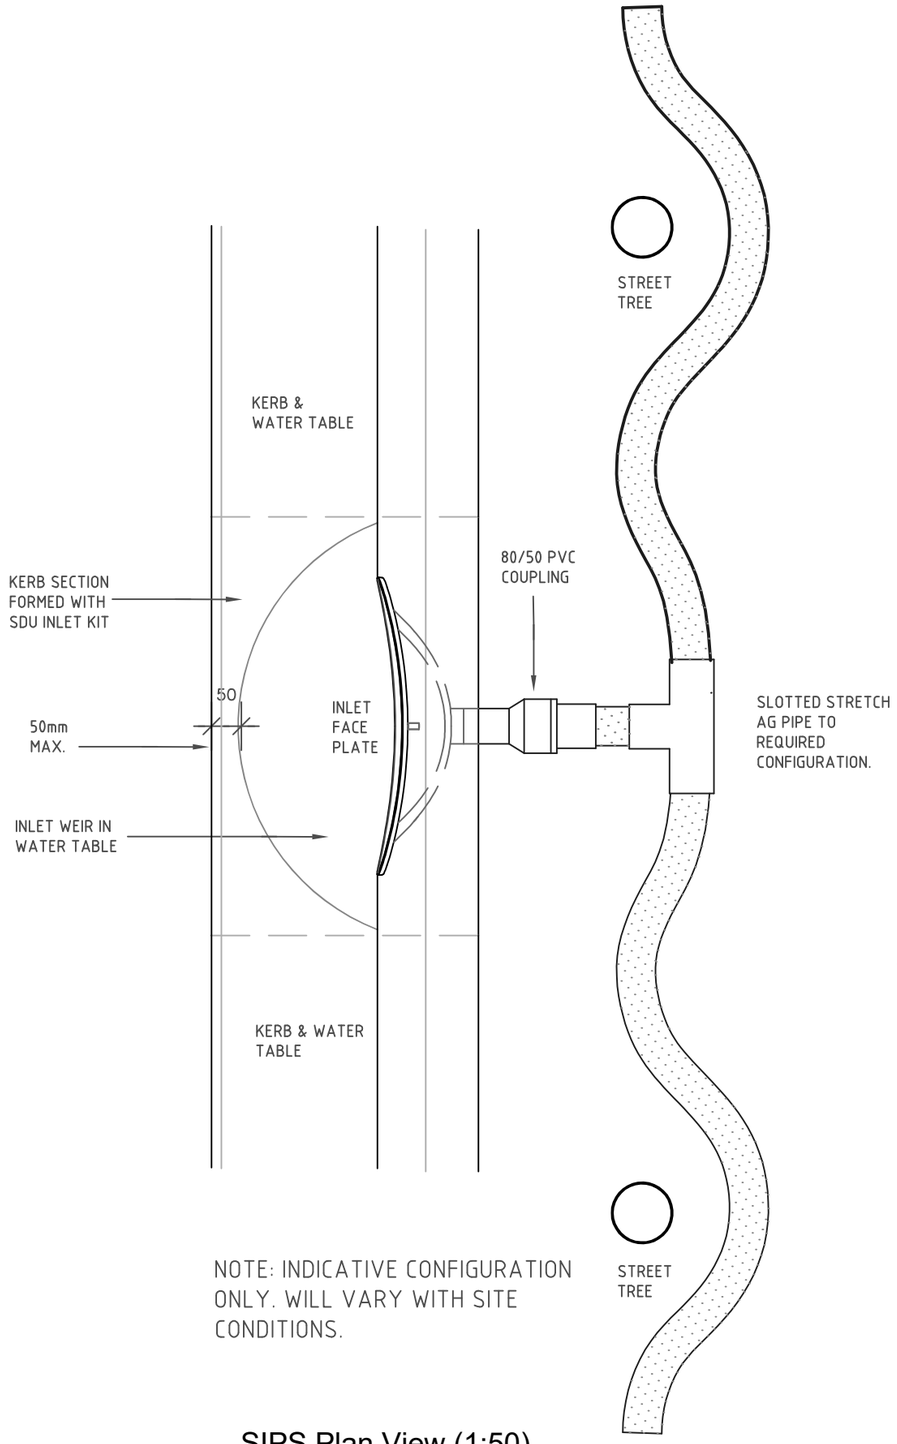


NOTE: INDICATIVE CONFIGURATION ONLY. WILL VARY WITH SITE CONDITIONS.

SIPS Plan View (1:50)
Option 2

David Lawry OAM
Director Space Down Under
E: david@spacedownunder.com.au
M: 0418 806 803
www.spacedownunder.com.au

Installation detail R850V©SIPS

SCALE	1:5@A3
DATE	19/01/26
DWG NO	R750T390

Drawn by Dr Martin Ely AILA

These drawings are Copyright and remain the exclusive property of Space Down Under. Reproduction of whole or parts of these drawings without permission from Space Down Under is prohibited.

A3